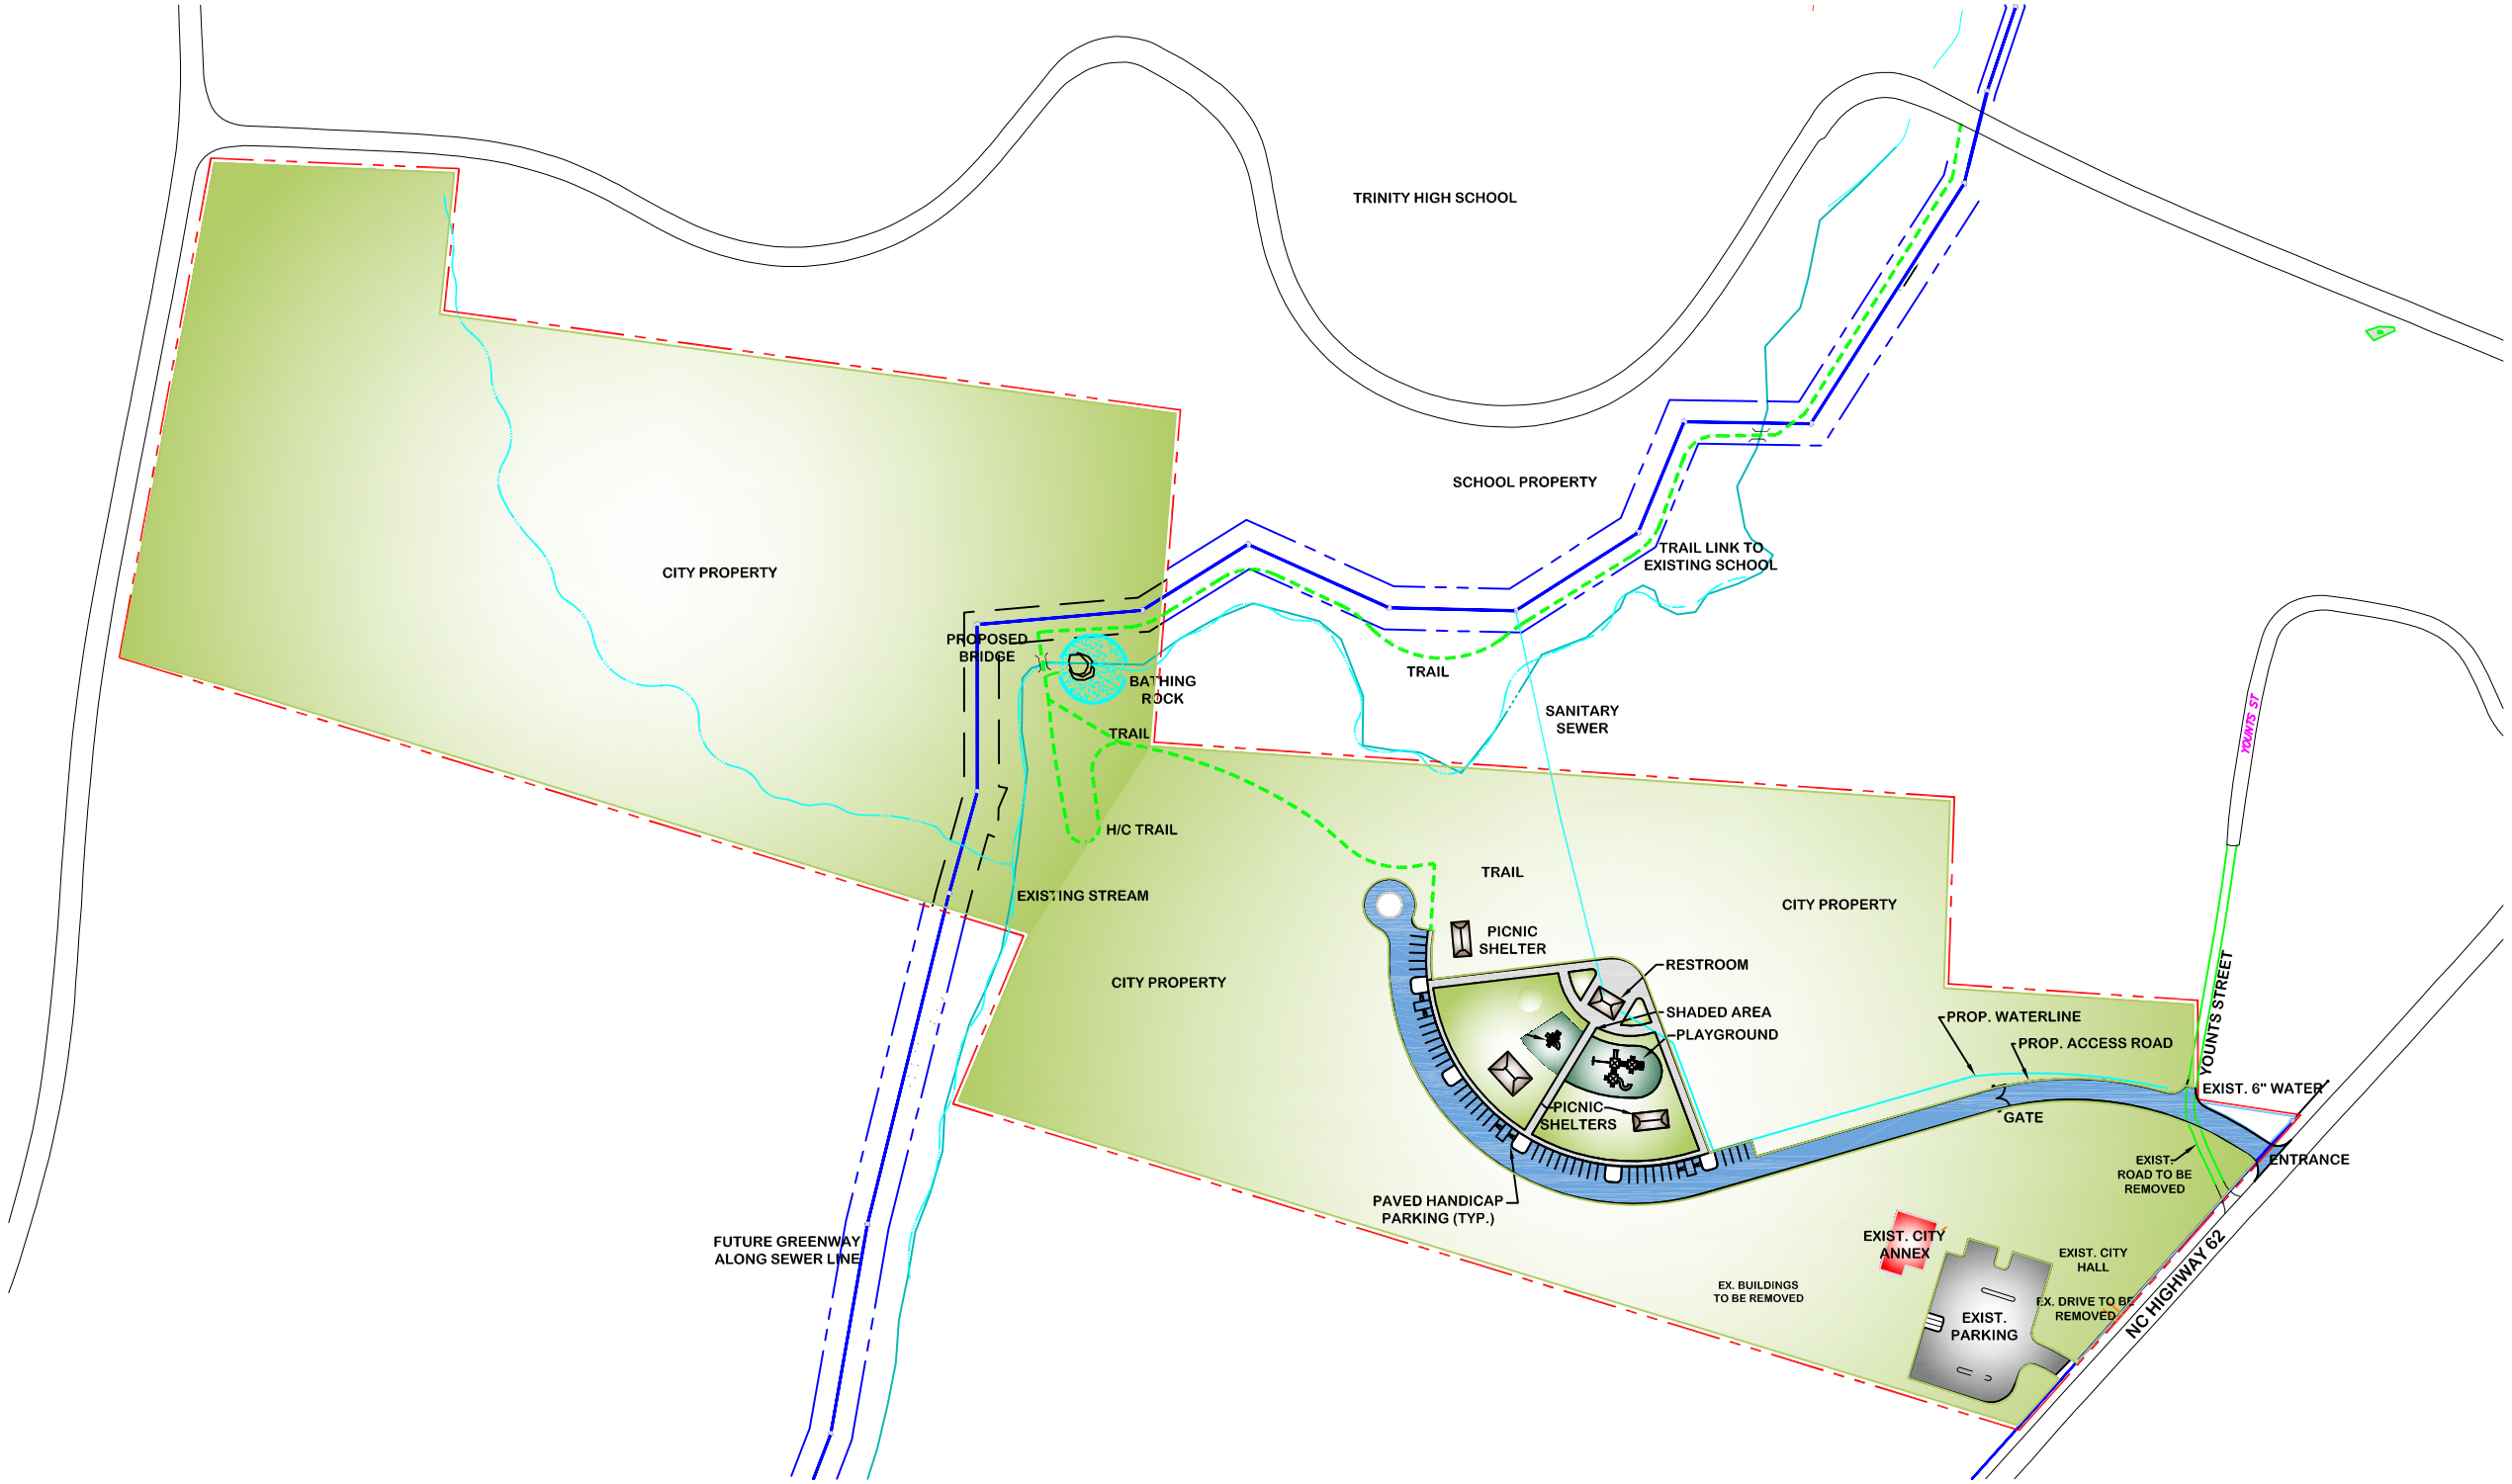

DAVIS-MARTIN-POWELL & ASSOCIATES, INC
ENGINEERING
LAND PLANNING
SURVEYING
6415 Old Plank Road
High Point, NC 27265
(336) 886-4821
License: F-0245
www.dmp-inc.com

REV	DATE	DESCRIPTION	BY
1			
2			
3			
4			
5			
6			

PROJECT	090221
DATE	DEC. 2010
DESIGNED	LSM
DRAWN	LSM
CHECKED	RLM
SCALE	AS NOTED
SURVEYED	N/A

CENTER CITY PARK
SITE PLAN - PHASE I
CITY OF TRINITY
TRINITY, NORTH CAROLINA

SHEET NO.
1
OF 1

DRAWING NAME: P:\2009\090221\Cad\090221-BASE-C3D09-sp12.dwg - PHI-COLOR - 12/21/2010 10:11 AM

© 2008 Davis-Martin Powell & Associates, Inc