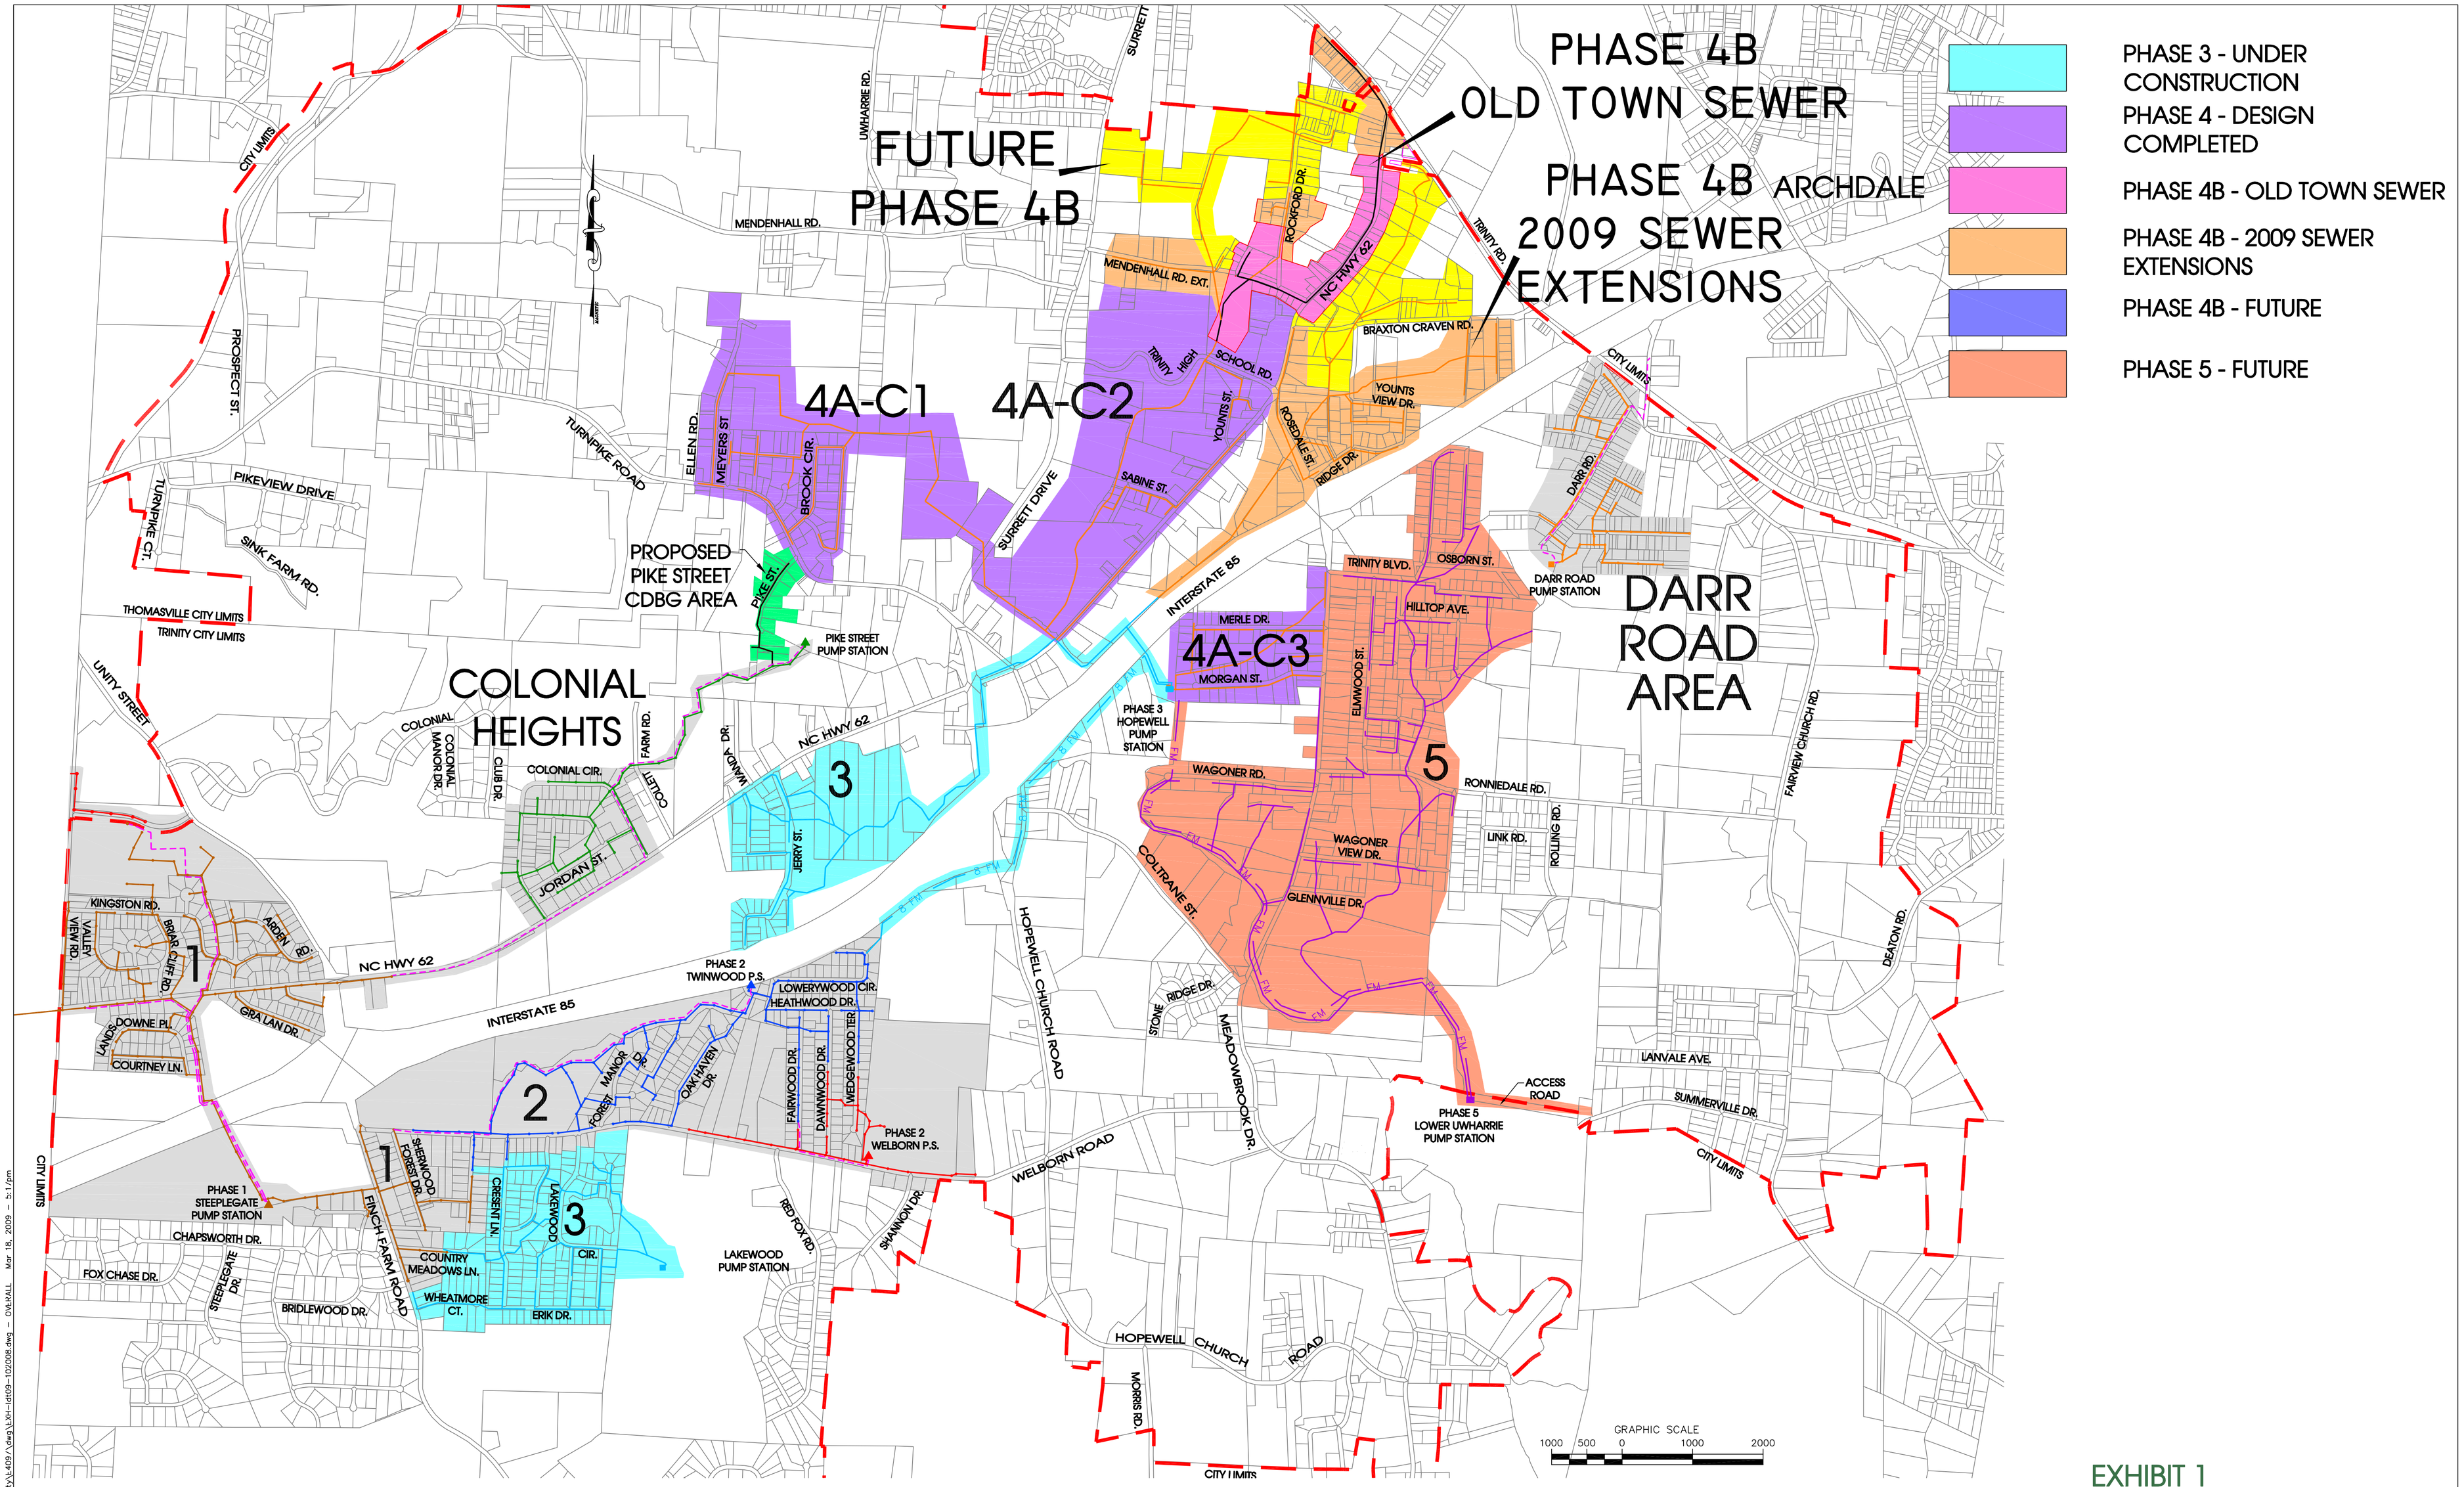

DAVIS-MARTIN-POWELL & ASSOCIATES, INC

dmp

6415 Old Plank Road
High Point, NC 27265
(336) 886-4821
Fax (336) 886-4458
www.dmp-inc.com

ENGINEERING
LAND PLANNING
SURVEYING

SEWER SYSTEMS INSTALLED AND IN SERVICE AS OF THIS UPDATE

EXHIBIT 1
CITY OF TRINITY
SEWER SYSTEM PHASES
MARCH, 2009